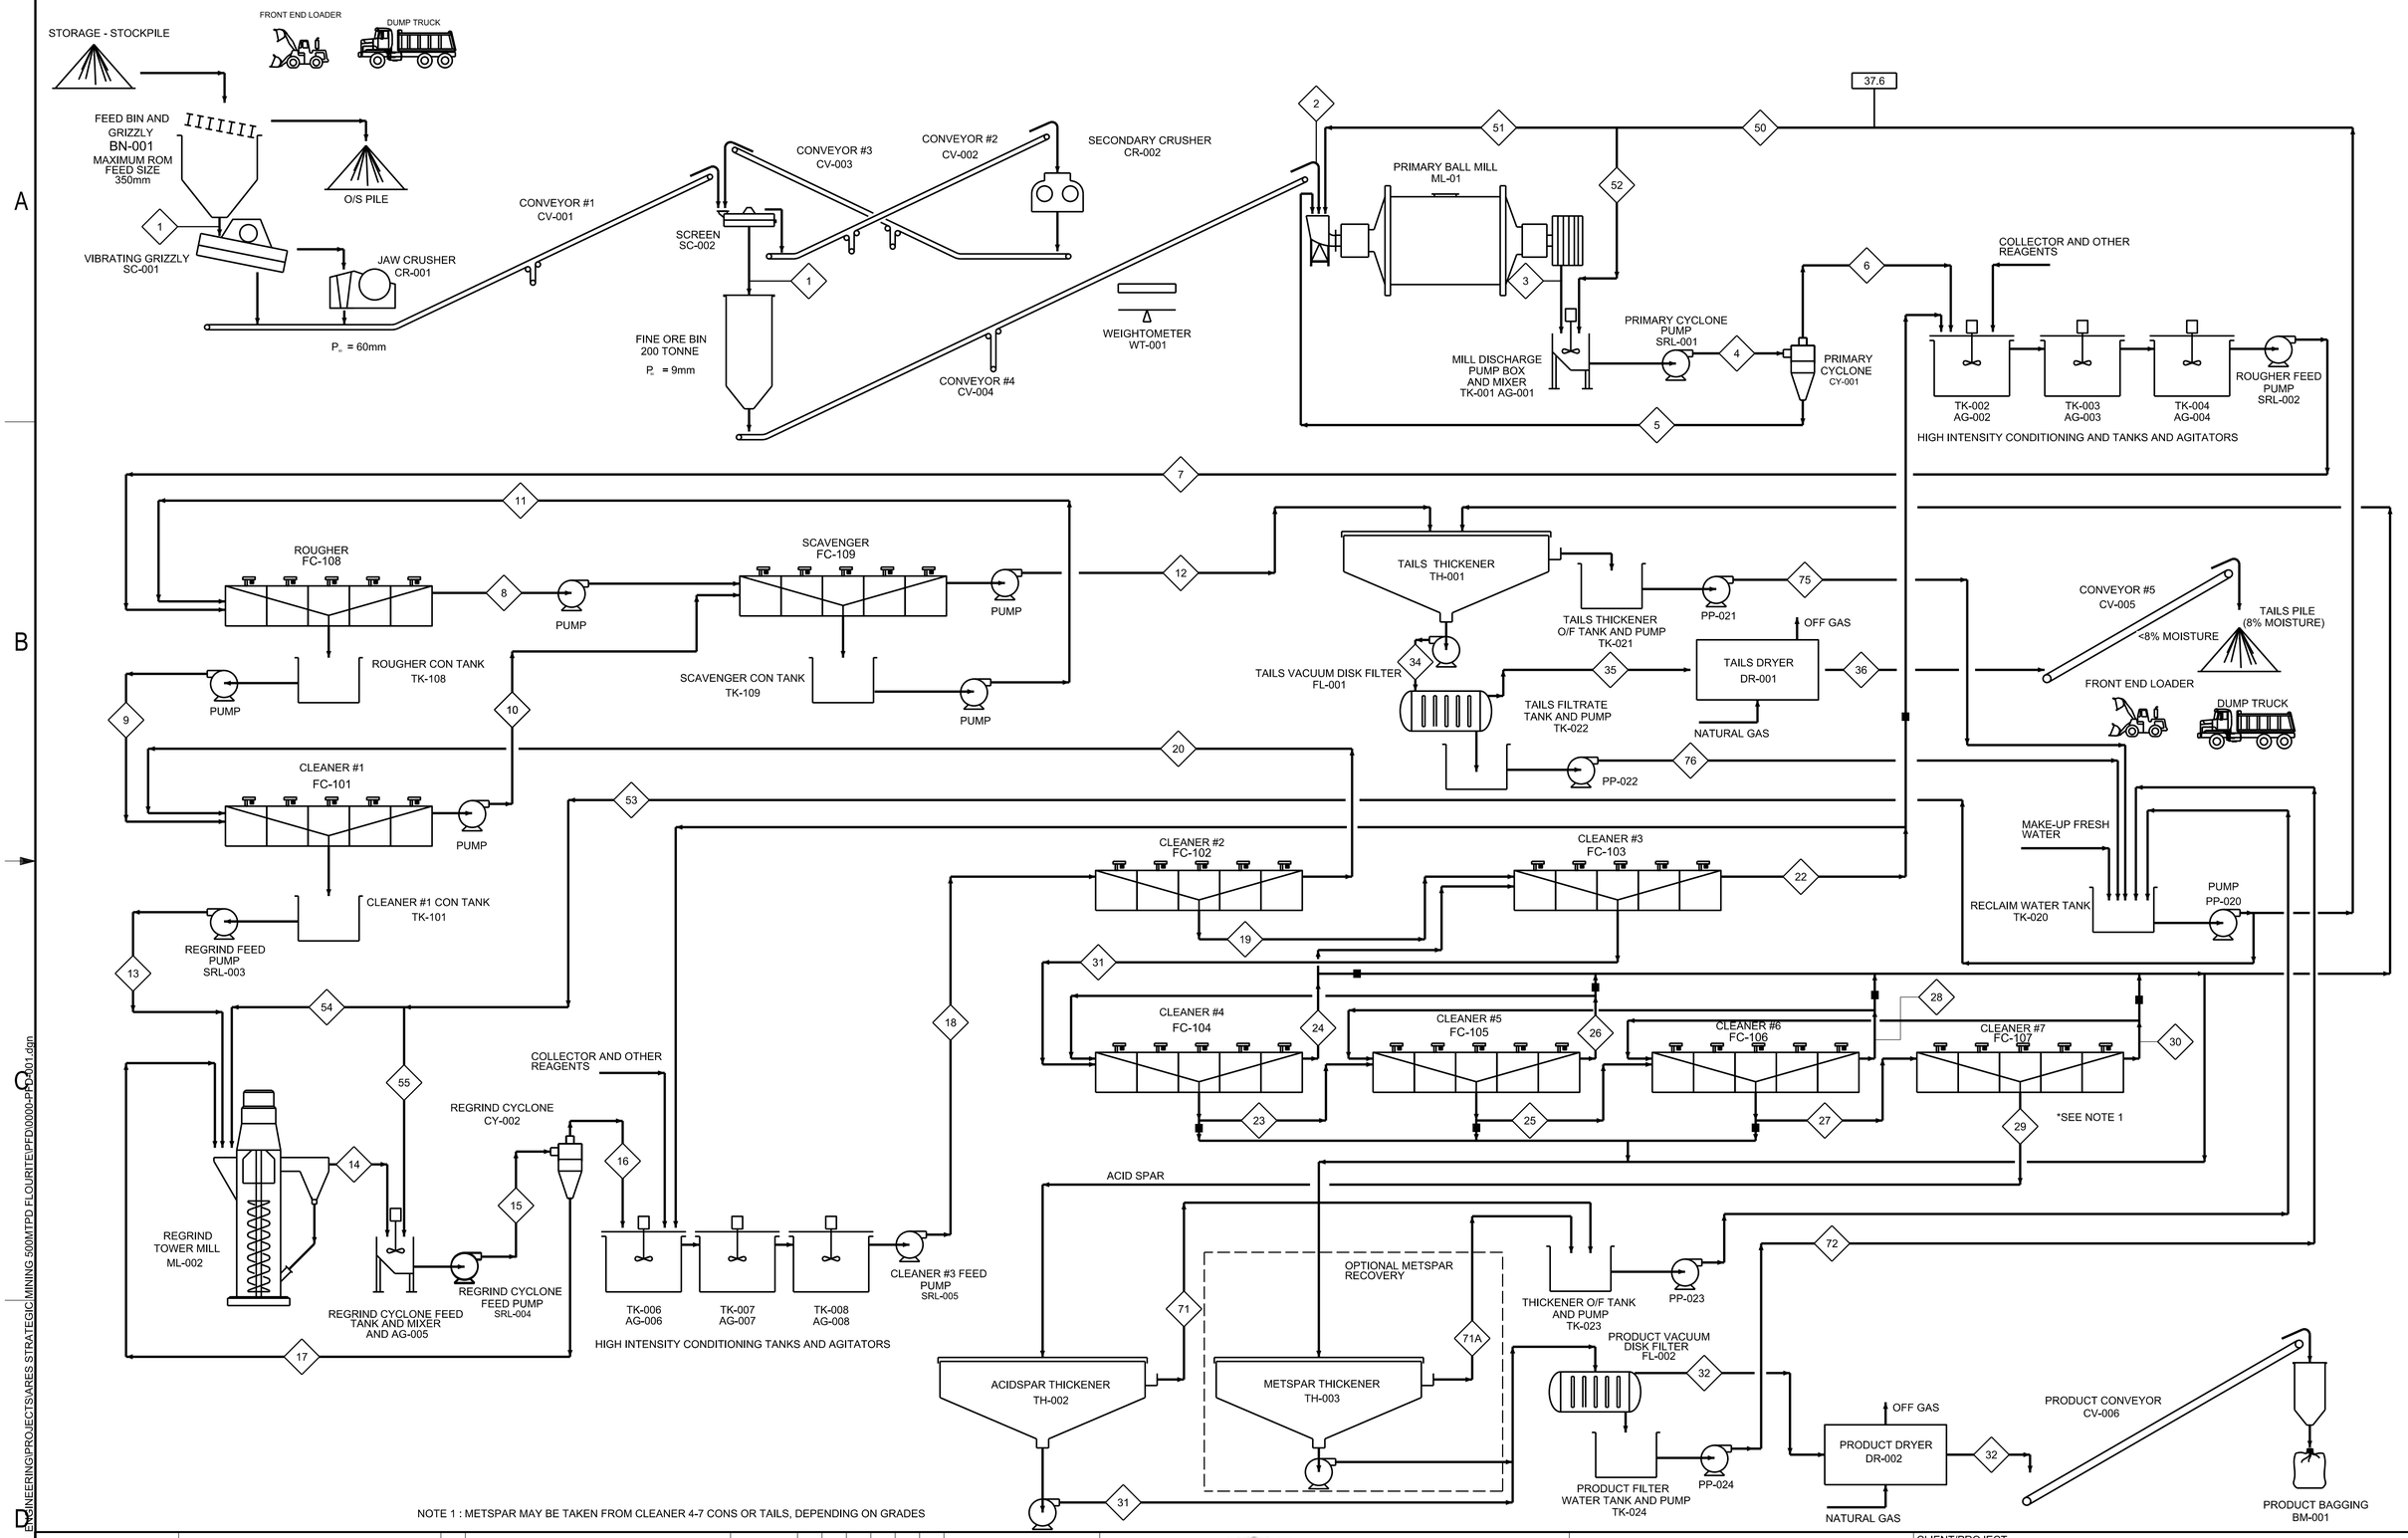

NOTE 1 : METSPAR MAY BE TAKEN FROM CLEANER 4-7 CONS OR TAILS, DEPENDING ON GRADES

DRAWING NO.	TITLE	NO.	DESCRIPTION	DATE	BY	CHK	APP	DES	PENG	PMGR
REFERENCE DWGS		REVISIONS								

ENGINEER'S SEAL

D.E.N.M. ltd. engineering

	DRAWN	CHECKED	APPROVED	DESIGN	PR. ENG.	PR. MGR.	CLIENT
BY	MFJ			M.N.			
DATE	11-11-2020			09-11-2020			

SCALE
UNITS METRIC
CADD DRAWING FILE NO. 0000-PFD-001.dgn
PROJ. NO.

ARES STRATEGIC MINING

CLIENT/PROJECT
ARES STRATEGIC MINING
500 MT/D FLOURITE PROJECT

TITLE
PROCESS FLOW SHEET

DRAWING NUMBER 0000-PFD-001
REV.

11/30/2020 8:18:05 PM
Mike
Z:\MFJ DESIGN PROJECT WORK\DENM_ENGINEERING\PROJECTS\ARES STRATEGIC MINING 500MTPD FLOURITE\PFD\0000-PFD-001.dgn